


P:\Chuck E Cheese\36 2009 Markets\Minnesota\29936 - Rochester, MN #798\29936 - A9.0 Furnishings Plan.dwg Jan 08, 2010 - 12:53pm Scott

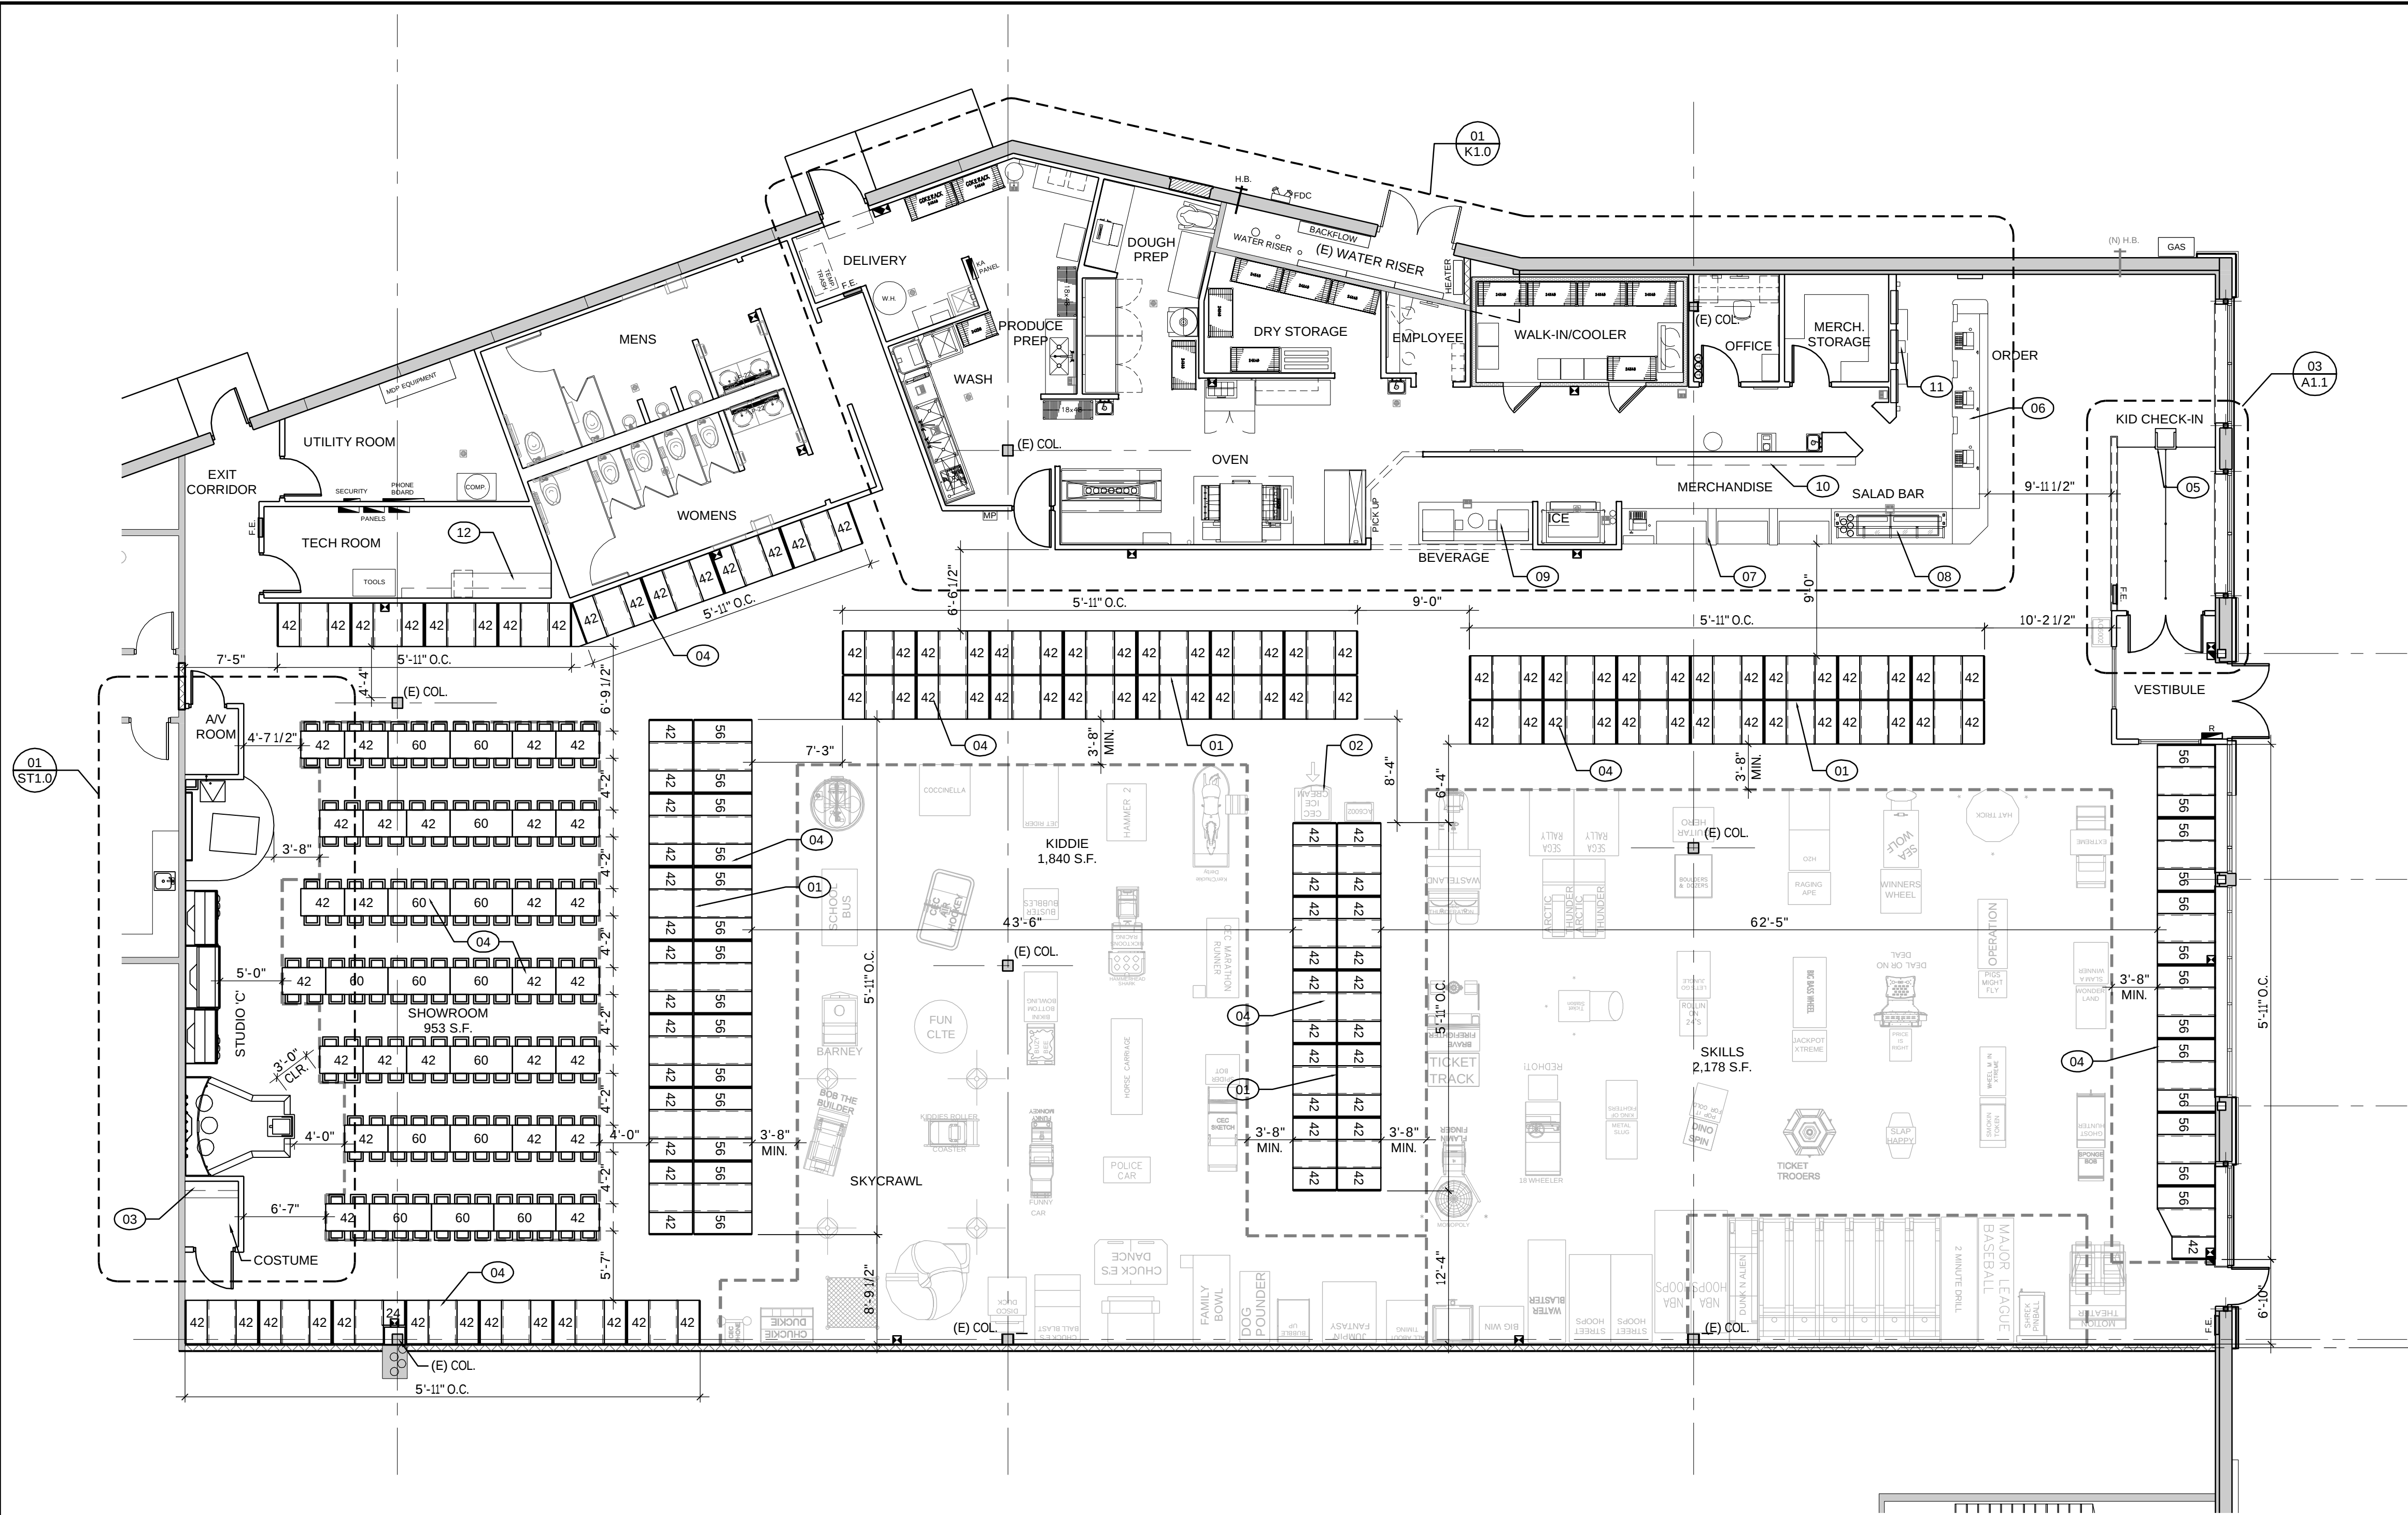

01 FURNISHINGS PLAN

SCALE: 1/8" = 1'-0"



0" 2' 4' 8' 16'
SCALE: 1/8" = 1'-0"

FURNISHINGS PLAN KEYNOTES

EXAMPLE: A9.24 = 24

A9.01 BOOTH PANEL DIVIDERS: PLASTIC LAMINATE DIVIDING BOOTH PANELS TO BE FABRICATED BY THE BOOTH MANUFACTURER AND INSTALLED BY THE G.C. SEE DETAIL 08/A7.4

A9.02 VENDING ICE-CREAM MACHINE: ICE-CREAM MACHINES TO HAVE DEDICATED POWER CIRCUIT, VERIFY POWER SUPPLY REQUIREMENTS PRIOR TO INSTALLATION.

A9.03 COSTUME ROD: COORDINATE LOCATION OF COSTUME COAT HANGING ROD AND SHELF WITH C.E.C.

A9.04 FURNITURE: ALL BOOTH FURNITURE (INCLUDING TABLES AND CHAIRS), ARE TO BE INSTALLED AS DIRECTED BY CEC AND AS SPECIFIED BY CEC ON FINAL FURNITURE MARK-UP PLAN AS INDICATED ON CONSTRUCTION ISSUE DRAWINGS.

A9.05 KID CHECK STANCHION: KID CHECK STANCHION TO BE FURNISHED BY CEC AND INSTALLED BY THE G.C. - SEE DETAILS 19/A7.3

A9.06 ORDER DESK MILLWORK: ORDER DESK MILLWORK TO BE FABRICATED BY OWNER'S MILLWORK COMPANY (MIDWEST) AND INSTALLED BY THE G.C. - SEE DETAIL 02/A7.3.

A9.07 MERCHANDISE MILLWORK: MERCHANDISE MILLWORK TO BE FABRICATED BY OWNER'S MILLWORK COMPANY (MIDWEST) AND INSTALLED BY THE G.C. - SEE DETAIL 04/A7.3.

A9.08 SALAD BAR MILLWORK: SALAD BAR MILLWORK TO BE FABRICATED BY OWNER'S MILLWORK COMPANY (MIDWEST) AND INSTALLED BY THE G.C. - SEE DETAILS 01/A7.3.

A9.09 BEVERAGE BAR MILLWORK: BEVERAGE BAR MILLWORK TO BE FABRICATED BY OWNER'S MILLWORK COMPANY (MIDWEST) AND INSTALLED BY THE G.C. - SEE DETAILS 03/A7.3.

A9.10 SLAT WALL MILLWORK: SLAT WALL MILLWORK TO BE FABRICATED BY AND INSTALLED BY THE G.C. - SEE DETAILS 12/A7.3

A9.11 BEER TAP AND TRAY: BEER TAP AND TRAY EQUIPMENT TO BE FURNISHED BY THE OWNER AND INSTALLED BY THE G.C. - SEE DETAIL 10/A7.3

A9.12 TECH COUNTER: PLASTIC LAMINATE TECH COUNTER TO BE FURNISHED BY THE OWNER AND INSTALLED BY THE G.C. - SEE DETAIL 07/A7.3

GENERAL NOTES

- DECOR: G.C. TO INSTALL NEW ARTWORK, DECOR AND COAT HOOKS AS INDICATED. G.C. TO INSTALL MATCHING CORNER GUARDS AS NEEDED. FINAL LOCATION TO BE DETERMINED BY C.E.C. ENTERTAINMENT INC. PRIOR TO CONSTRUCTION.
- SAFETY ITEMS: INSTALL FIRE EXTINGUISHERS, ALARMS, PA CONTROLS, MOTION DETECTORS, EMERGENCY LIGHTING, THERMOSTATS, ETC., AS REQUIRED BY LOCAL FIRE AND /OR BUILDING AUTHORITIES. INSTALLATION OF NEW ART WORK AND DECOR SHALL NOT BE IN CONFLICT. UNSPECIFIED LOCATIONS FOR NON LIFE SAFETY ITEMS SHALL BE VERIFIED WITH OWNER PRIOR TO INSTALLATION. UNSPECIFIED LOCATIONS FOR LIFE SAFETY ITEMS SHALL BE VERIFIED WITH LOCAL FIRE AND /OR BUILDING AUTHORITIES PRIOR TO INSTALLATION.
- REFERENCE DETAIL 08/A7.4 FOR TYPICAL BOOTH DIVIDER PANELS.
- TABLE TOP SPLASH IS REQUIRED AT ALL LOCATIONS W/O CENTER BOOTH DIVIDER PANELS.
- BOOTH VENDOR TO VERIFY EXACT COUNT AND SEATING CONFIGURATIONS WITH OWNER PRIOR TO ORDERING.

FURNITURE LEGEND

NOTE:
ON CENTER DIMENSIONS ARE
FROM BOOTH BACK TO BOOTH
BACK.

BOOTH SEATING & TABLE.

FREESTANDING TABLE &
CHAIR

WALL MOUNTED STROBE - MOUNT PER
EXISTING MOUNTING HEIGHT
WALL MOUNTED THERMOSTAT
@ 52" A.F.F.
RECESSED WALL MOUNT FIRE
EXTINGUISHER.
WALL MOUNT FIRE EXTINGUISHER.
EMERGENCY PULL SWITCH
FIRE ALARM CONTROL PANEL
R = RELOCATED ITEM

TABLES & CHAIRS

42" 60"
4 SEATER 6 SEATER

SEATING BOOTHS

24" 36" 42" & 48" 56" & 60" 42"x24" 60"x42" 48"x24" 56"x42"
2 SEATER 4 SEATER 4 SEATER 6 SEATER 3 SEATER 5 SEATER 3 SEATER 5 SEATER

#798 ROCHESTER, MN
CHUCKE CHEESE'S
1200 16TH STREET SW
ROCHESTER, MN 55902



PROJ NO. • 29936
DRAWN • JTT
CHECKED • SAB
ISSUED/REVISED • DATE
DESIGN REVIEW • 11/10/09
PERMIT/PRICING • 01/08/10
REVISION • -/-/-/
CONSTRUCTION • -/-/-/
REVISION • -/-/-/
REVISION • -/-/-/
REVISION • -/-/-/
DRAWING TITLE •
FURNISHINGS PLAN

A9.0

PERMIT SET - 01/08/10

These plans are © 2010 of
Cahen Architectural Group P.C. and are an
instrument of service and the property of the
Architect, and may not be duplicated, disclosed,
or reproduced without the written consent of the
Architect. Copyrights and infringements will be
enforced and prosecuted.

7076 South Allen Way
Building A
Centennial, Colorado 80102
CAHEN ARCHITECTURAL GROUP P.C.